1200x900 Alcove Shower

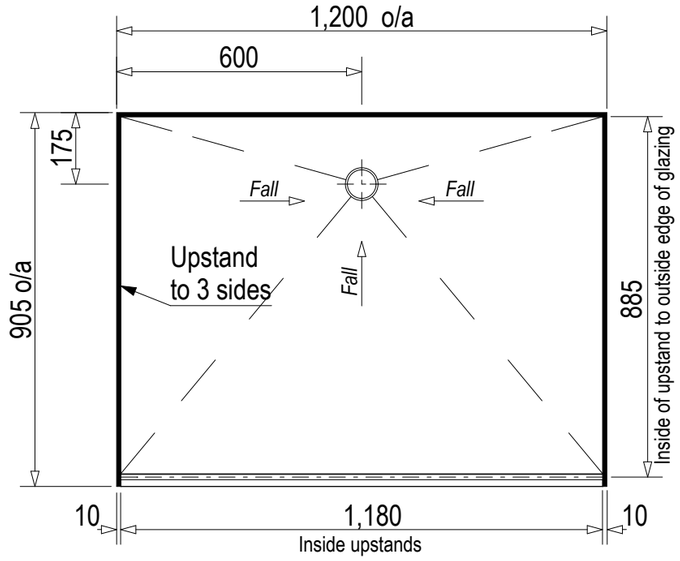

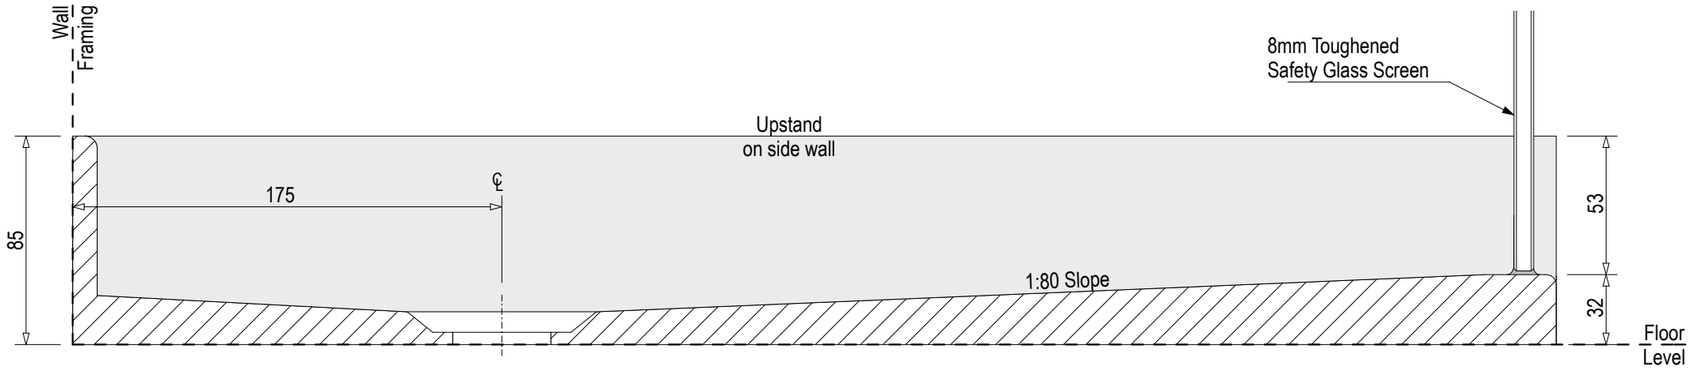

Note: Verify exact shower base dimensions on site

Screen Options:

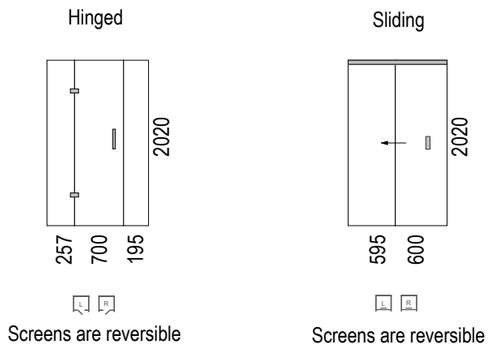

For more product information go to:
www.chesters.co.nz/

hydra

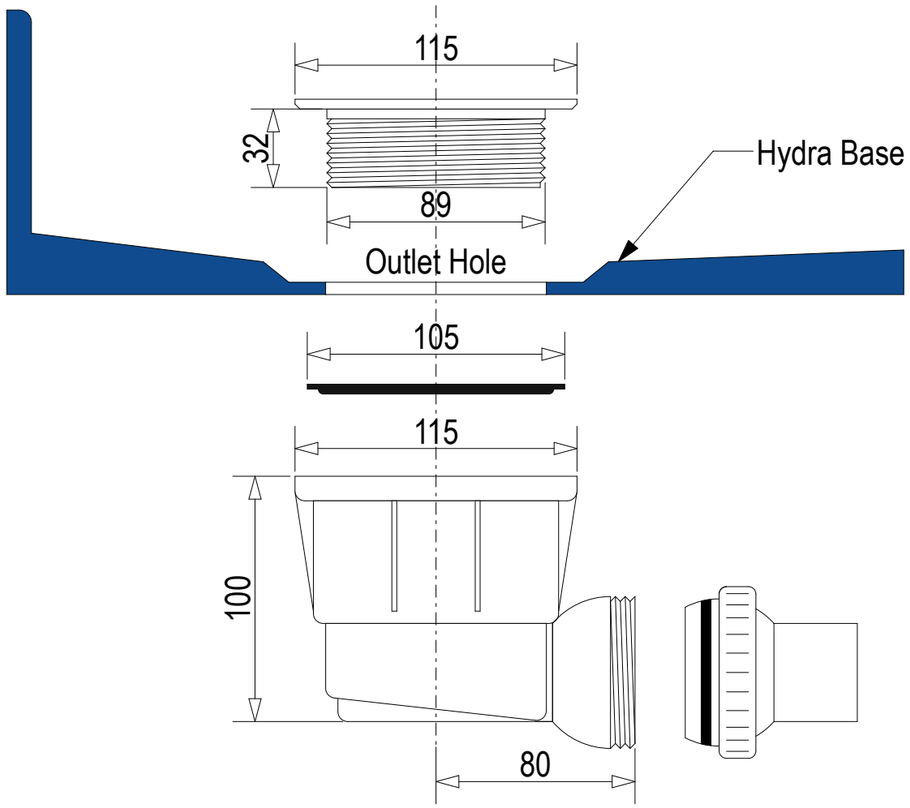

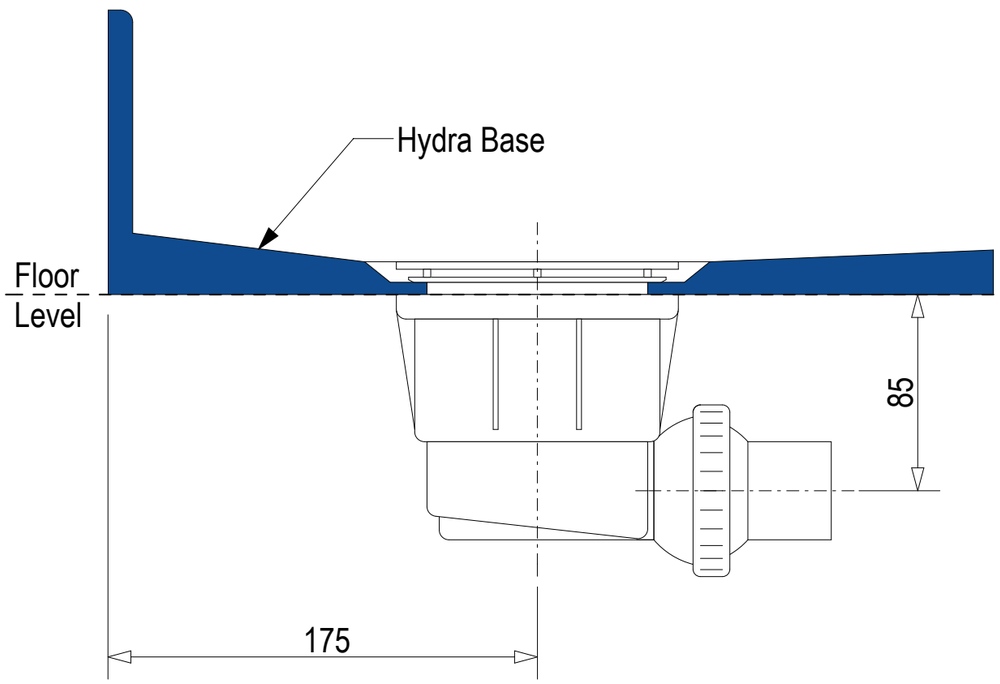

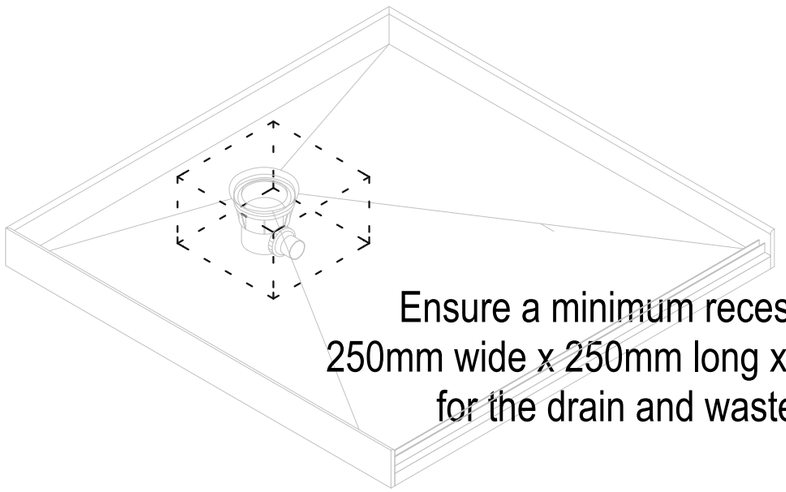

Ensure a minimum recess size of
250mm wide x 250mm long x 150mm deep
for the drain and waste outlet

Hydra Base Profile – Timber Floor

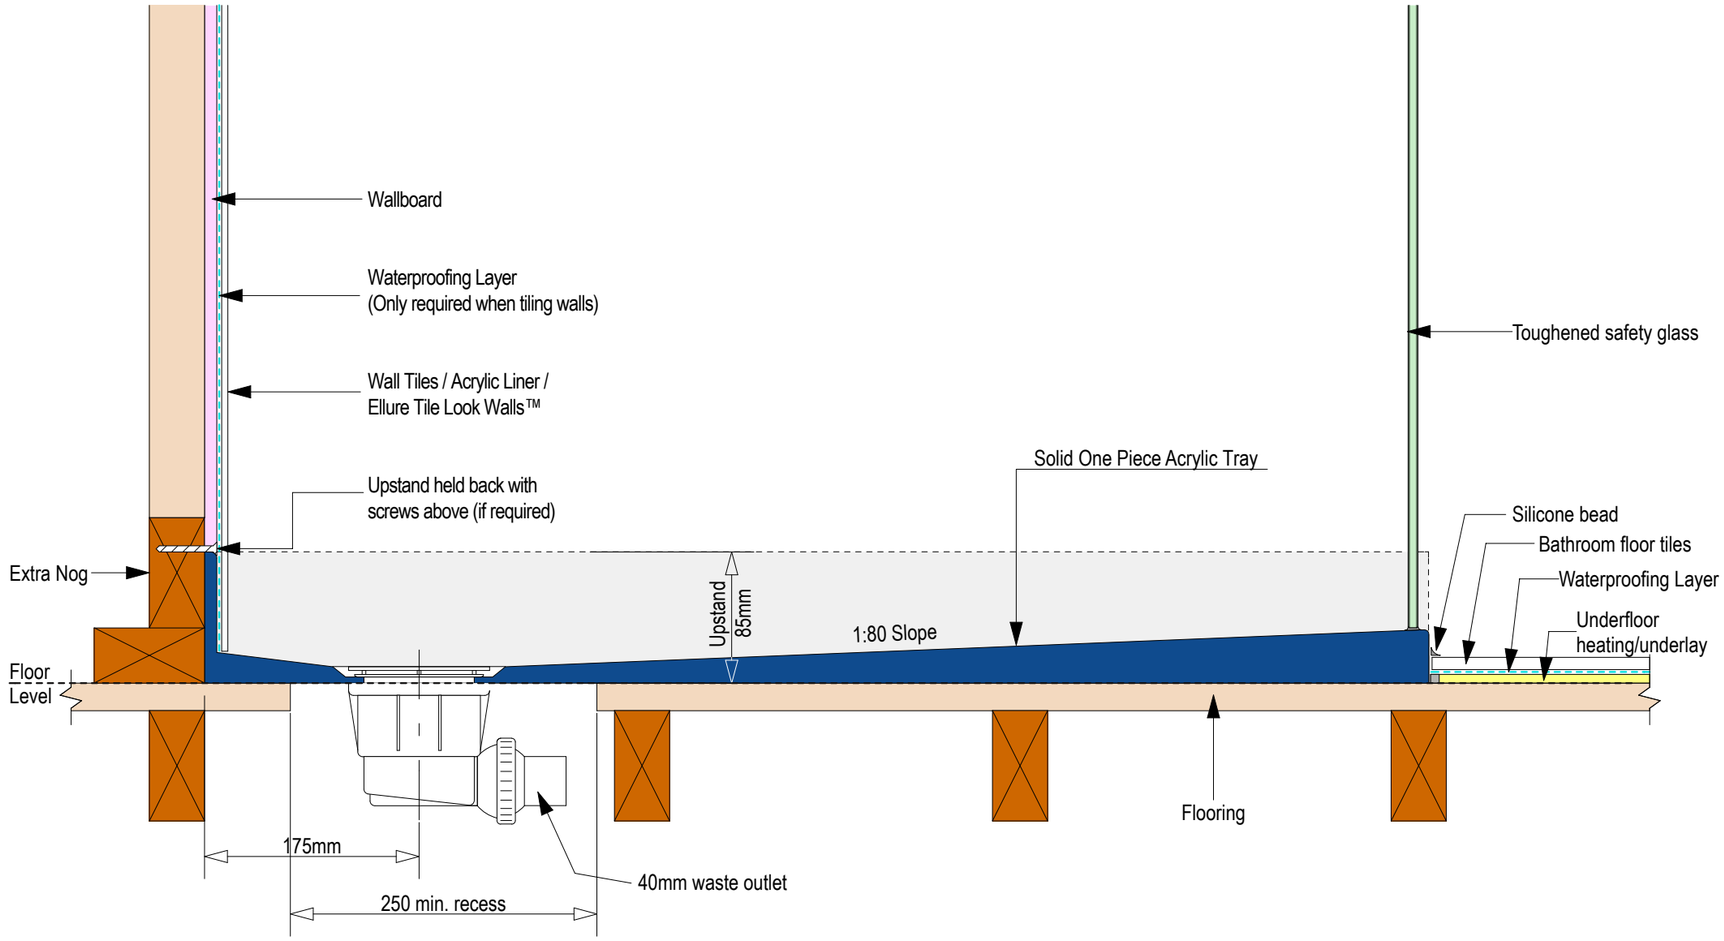

hydra

Hydra Base Profile - Concrete Floor

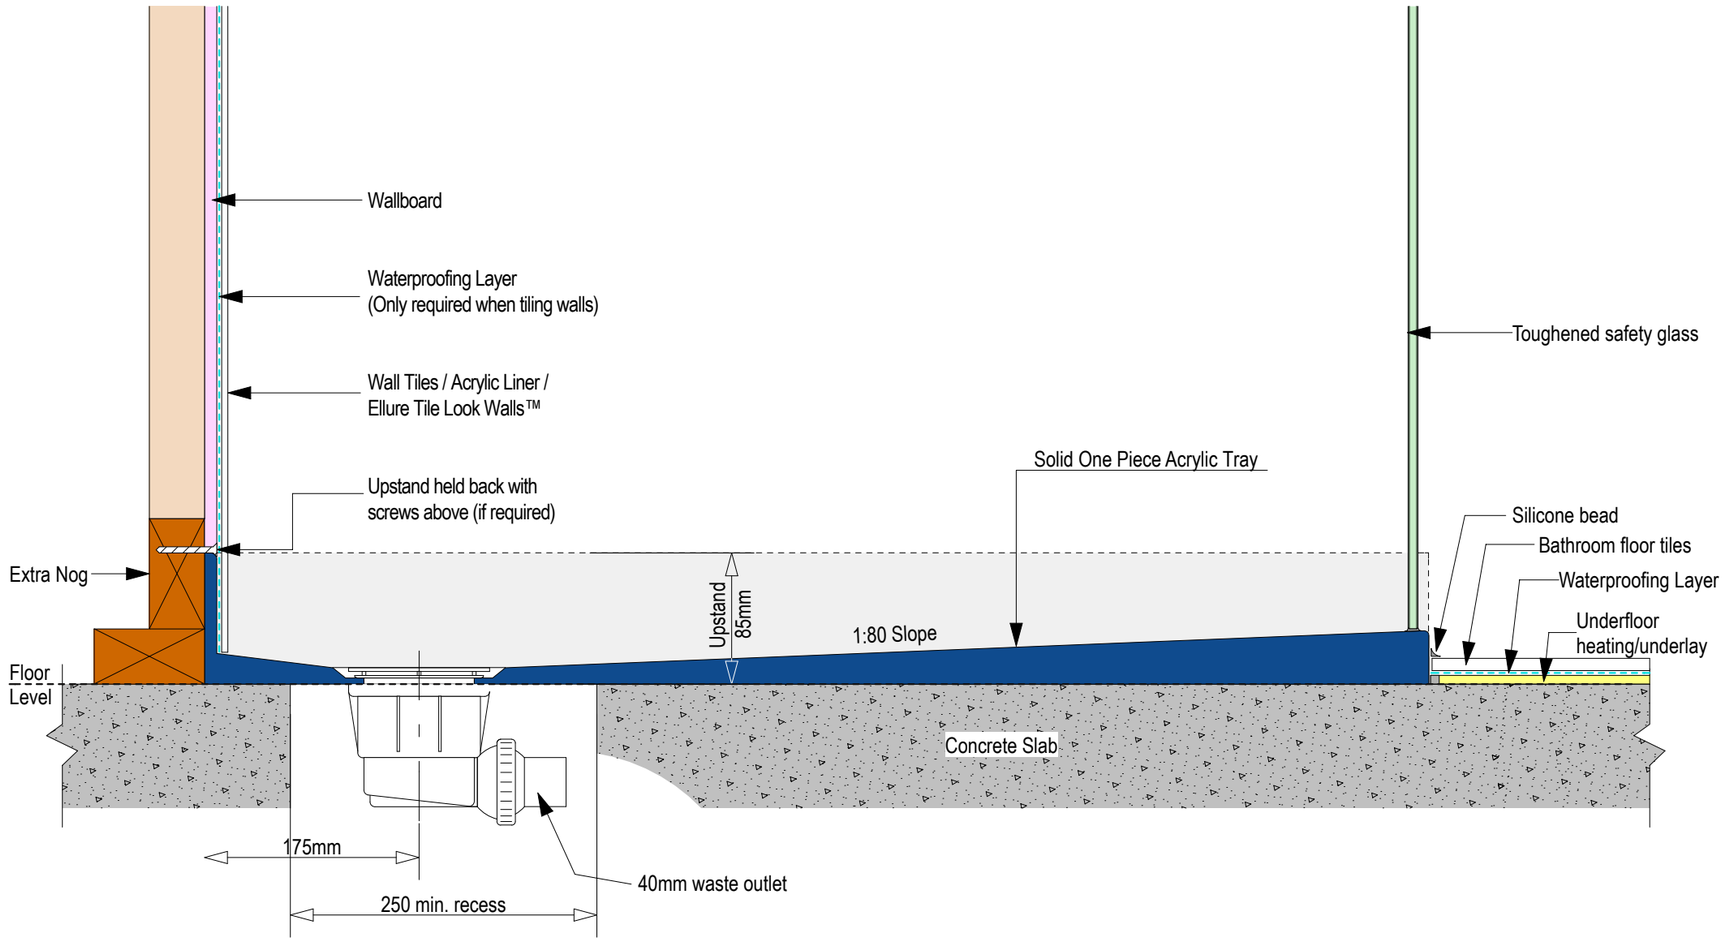
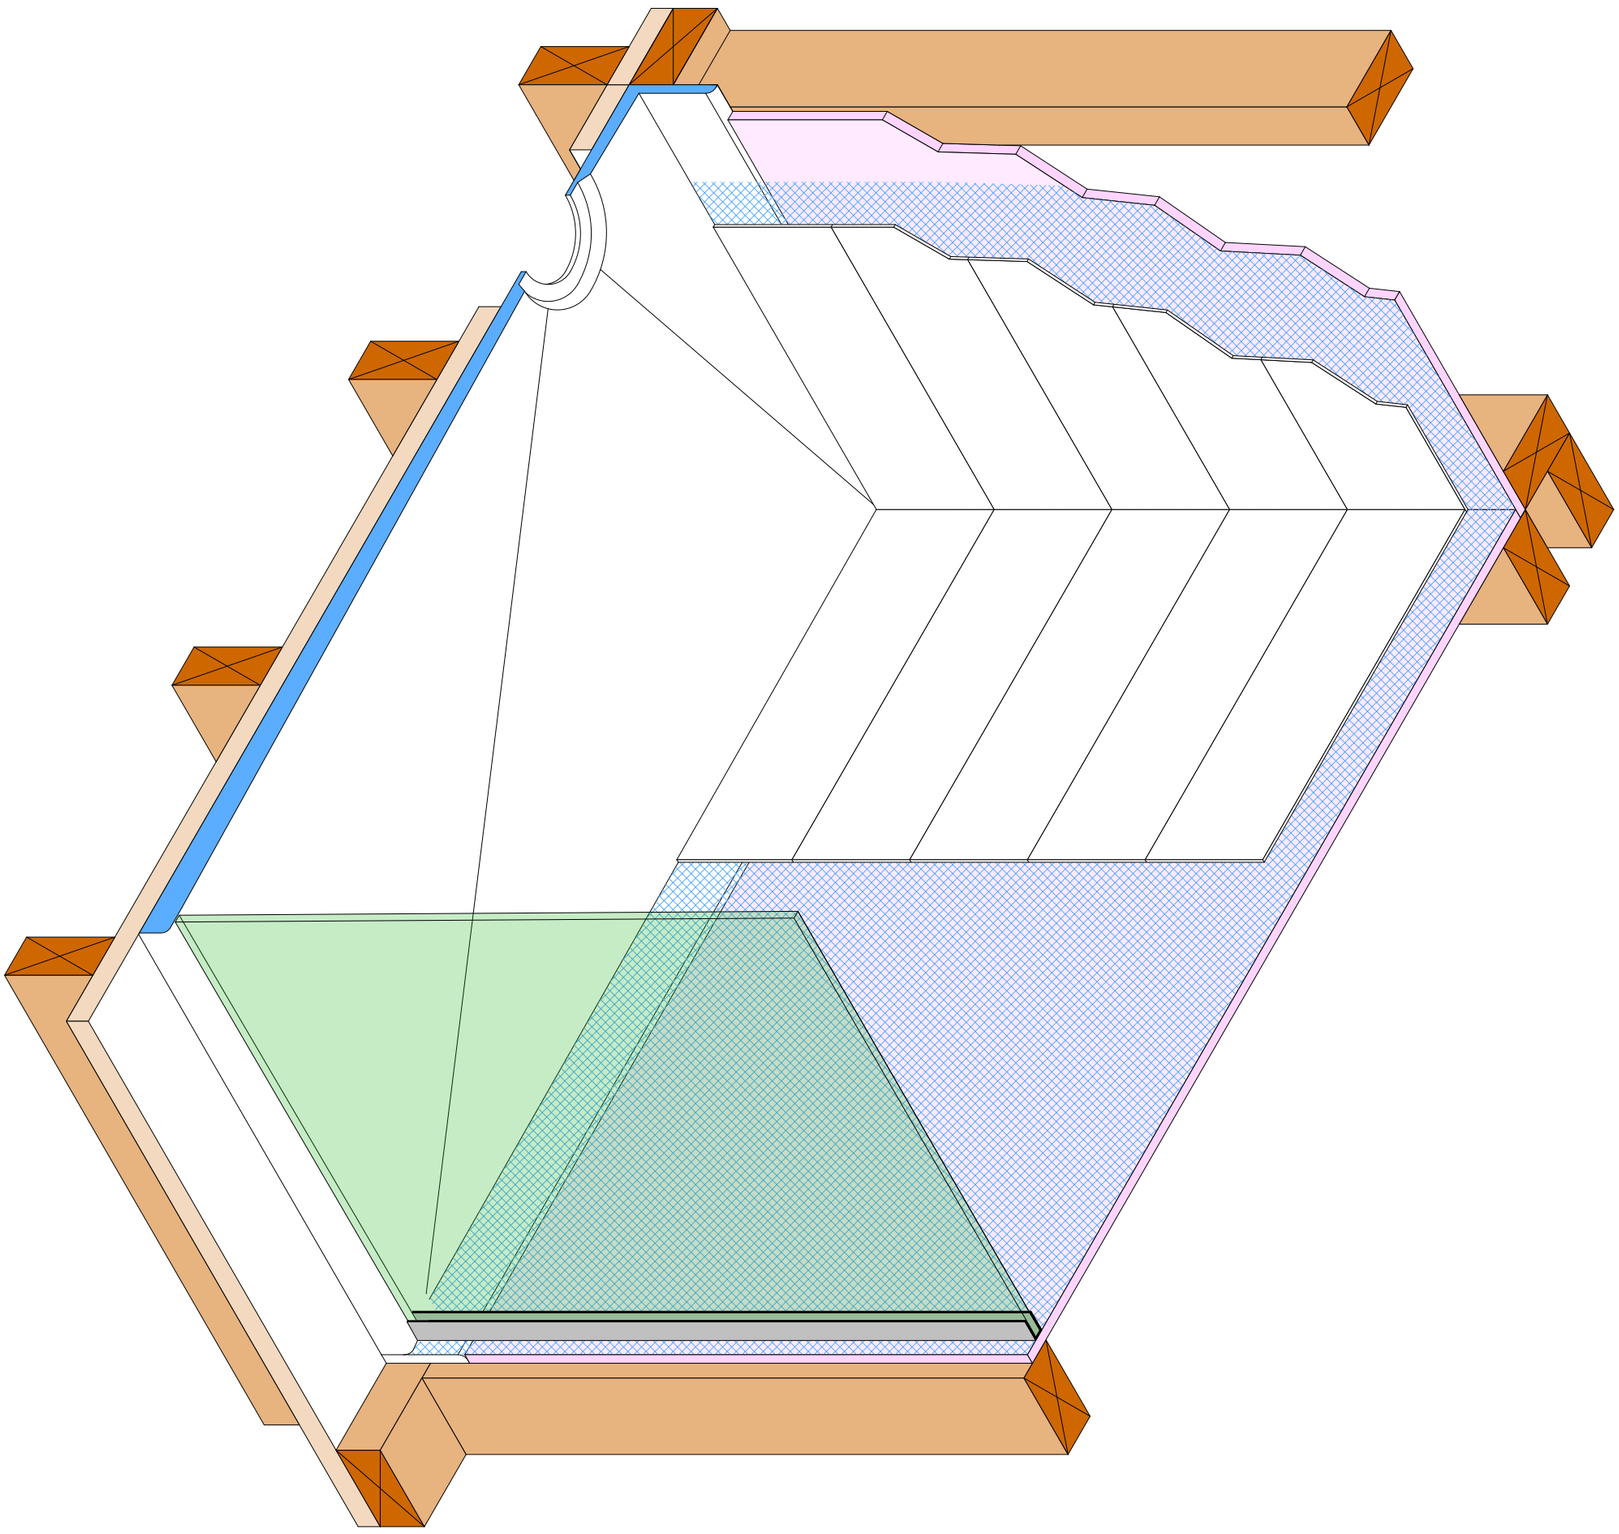
Hydra System – 3D View